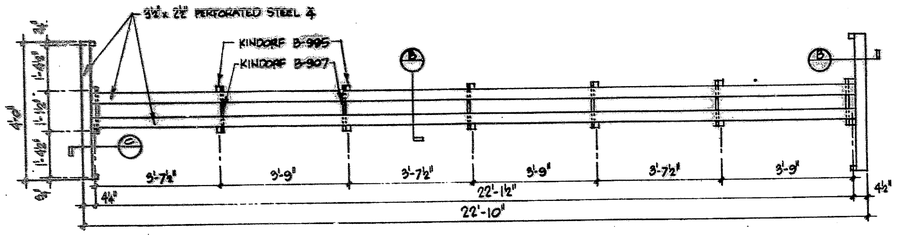

(A) PLAN DETAIL @ TRADING DESKS (WIRING FRAME)

SCALE: ½"=1'-0"

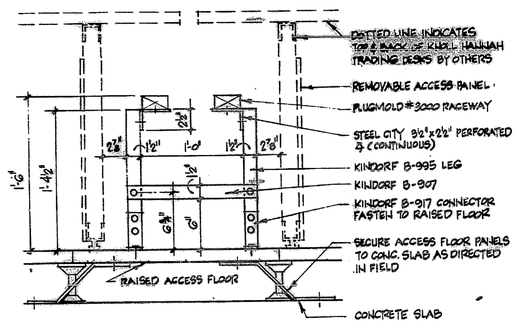

(B) SECTION DETAIL @ TRADING DESK (WIRING FRAME)

SCALE: 1½"=1'-0"

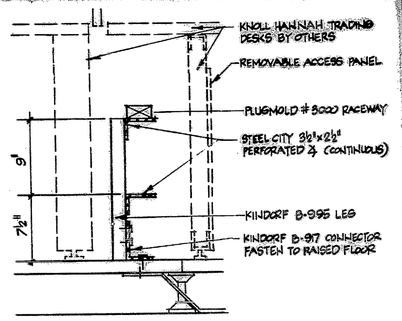

(C) SECTION DETAIL @ END DESK (WIRING FRAME)

SCALE: 1½"=1'-0"

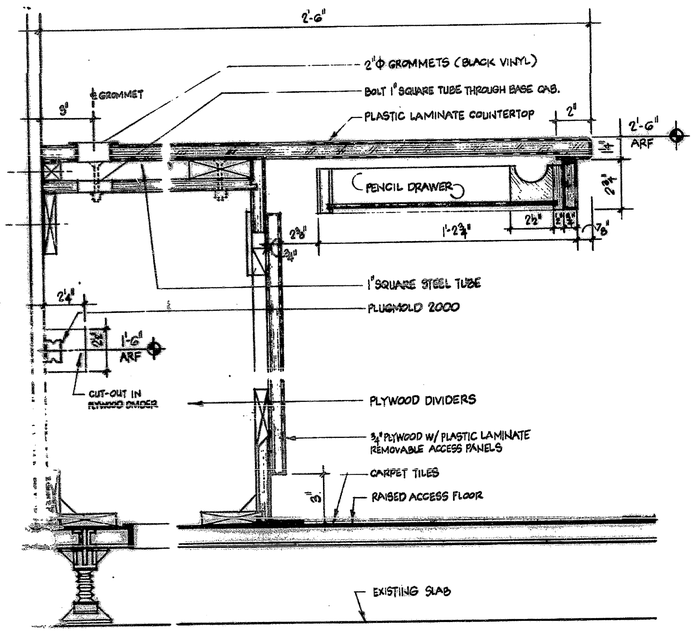

(D) SECTION DETAIL

SCALE: 3"=1'-0"

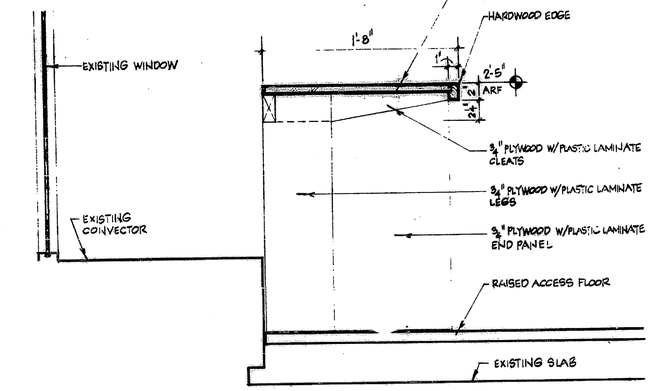

(E) SECTION DETAIL

SCALE: 1½"=1'-0"

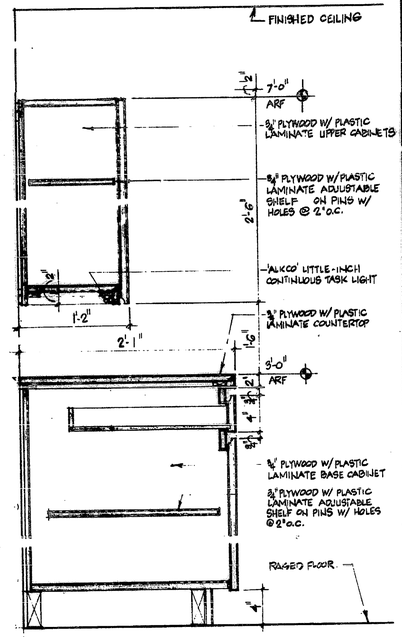

(F) SECTION- DETAIL

SCALE: 1½"=1'-0"

(G) SECTION- DETAIL (BASE CABINET ONLY)

SCALE: 1½"=1'-0"

NOTES:

PLASTIC LAMINATE:
'WILSONART' № 1500N-G GREY

ISSUES:

NO.	DATE	COPIES	ISSUE

NO.	DATE	REVISIONS

client name
CANTOR FITZGERALD
1 WORLD TRADE CENTER NEW YORK, N.Y.

drawing title: DETAILS
dwg. no.: D-1

scale	proj. no.	date	floor
1/8"=1'-0"	RZ-105-2010	2/4/92	104
drawn by	approved by	sheet no. OF	

MANCINI • DUFFY
MANCINI DUFFY ASSOCIATES
SPACE PLANNERS AND INTERIOR DESIGNERS
ONE WORLD TRADE CENTER, NEW YORK, N.Y.,10048 212 938 1260

DRAWING NUMBER

PLAN HOLD CORPORATION • IRVINE, CALIFORNIA
REORDER № A/M/R/S/1/5/6/A

DRAWING NUMBER

PLAN HOLD CORPORATION • IRVINE, CALIFORNIA
REORDER № A/M/R/S/1/5/6/A

A-104
Cantor Fitzgerald
D-1
2/4/92

DRAWING NUMBER

PLAN HOLD CORPORATION • IRVINE, CALIFORNIA
REORDER № A/M/R/S/1/5/6/A

4443-191